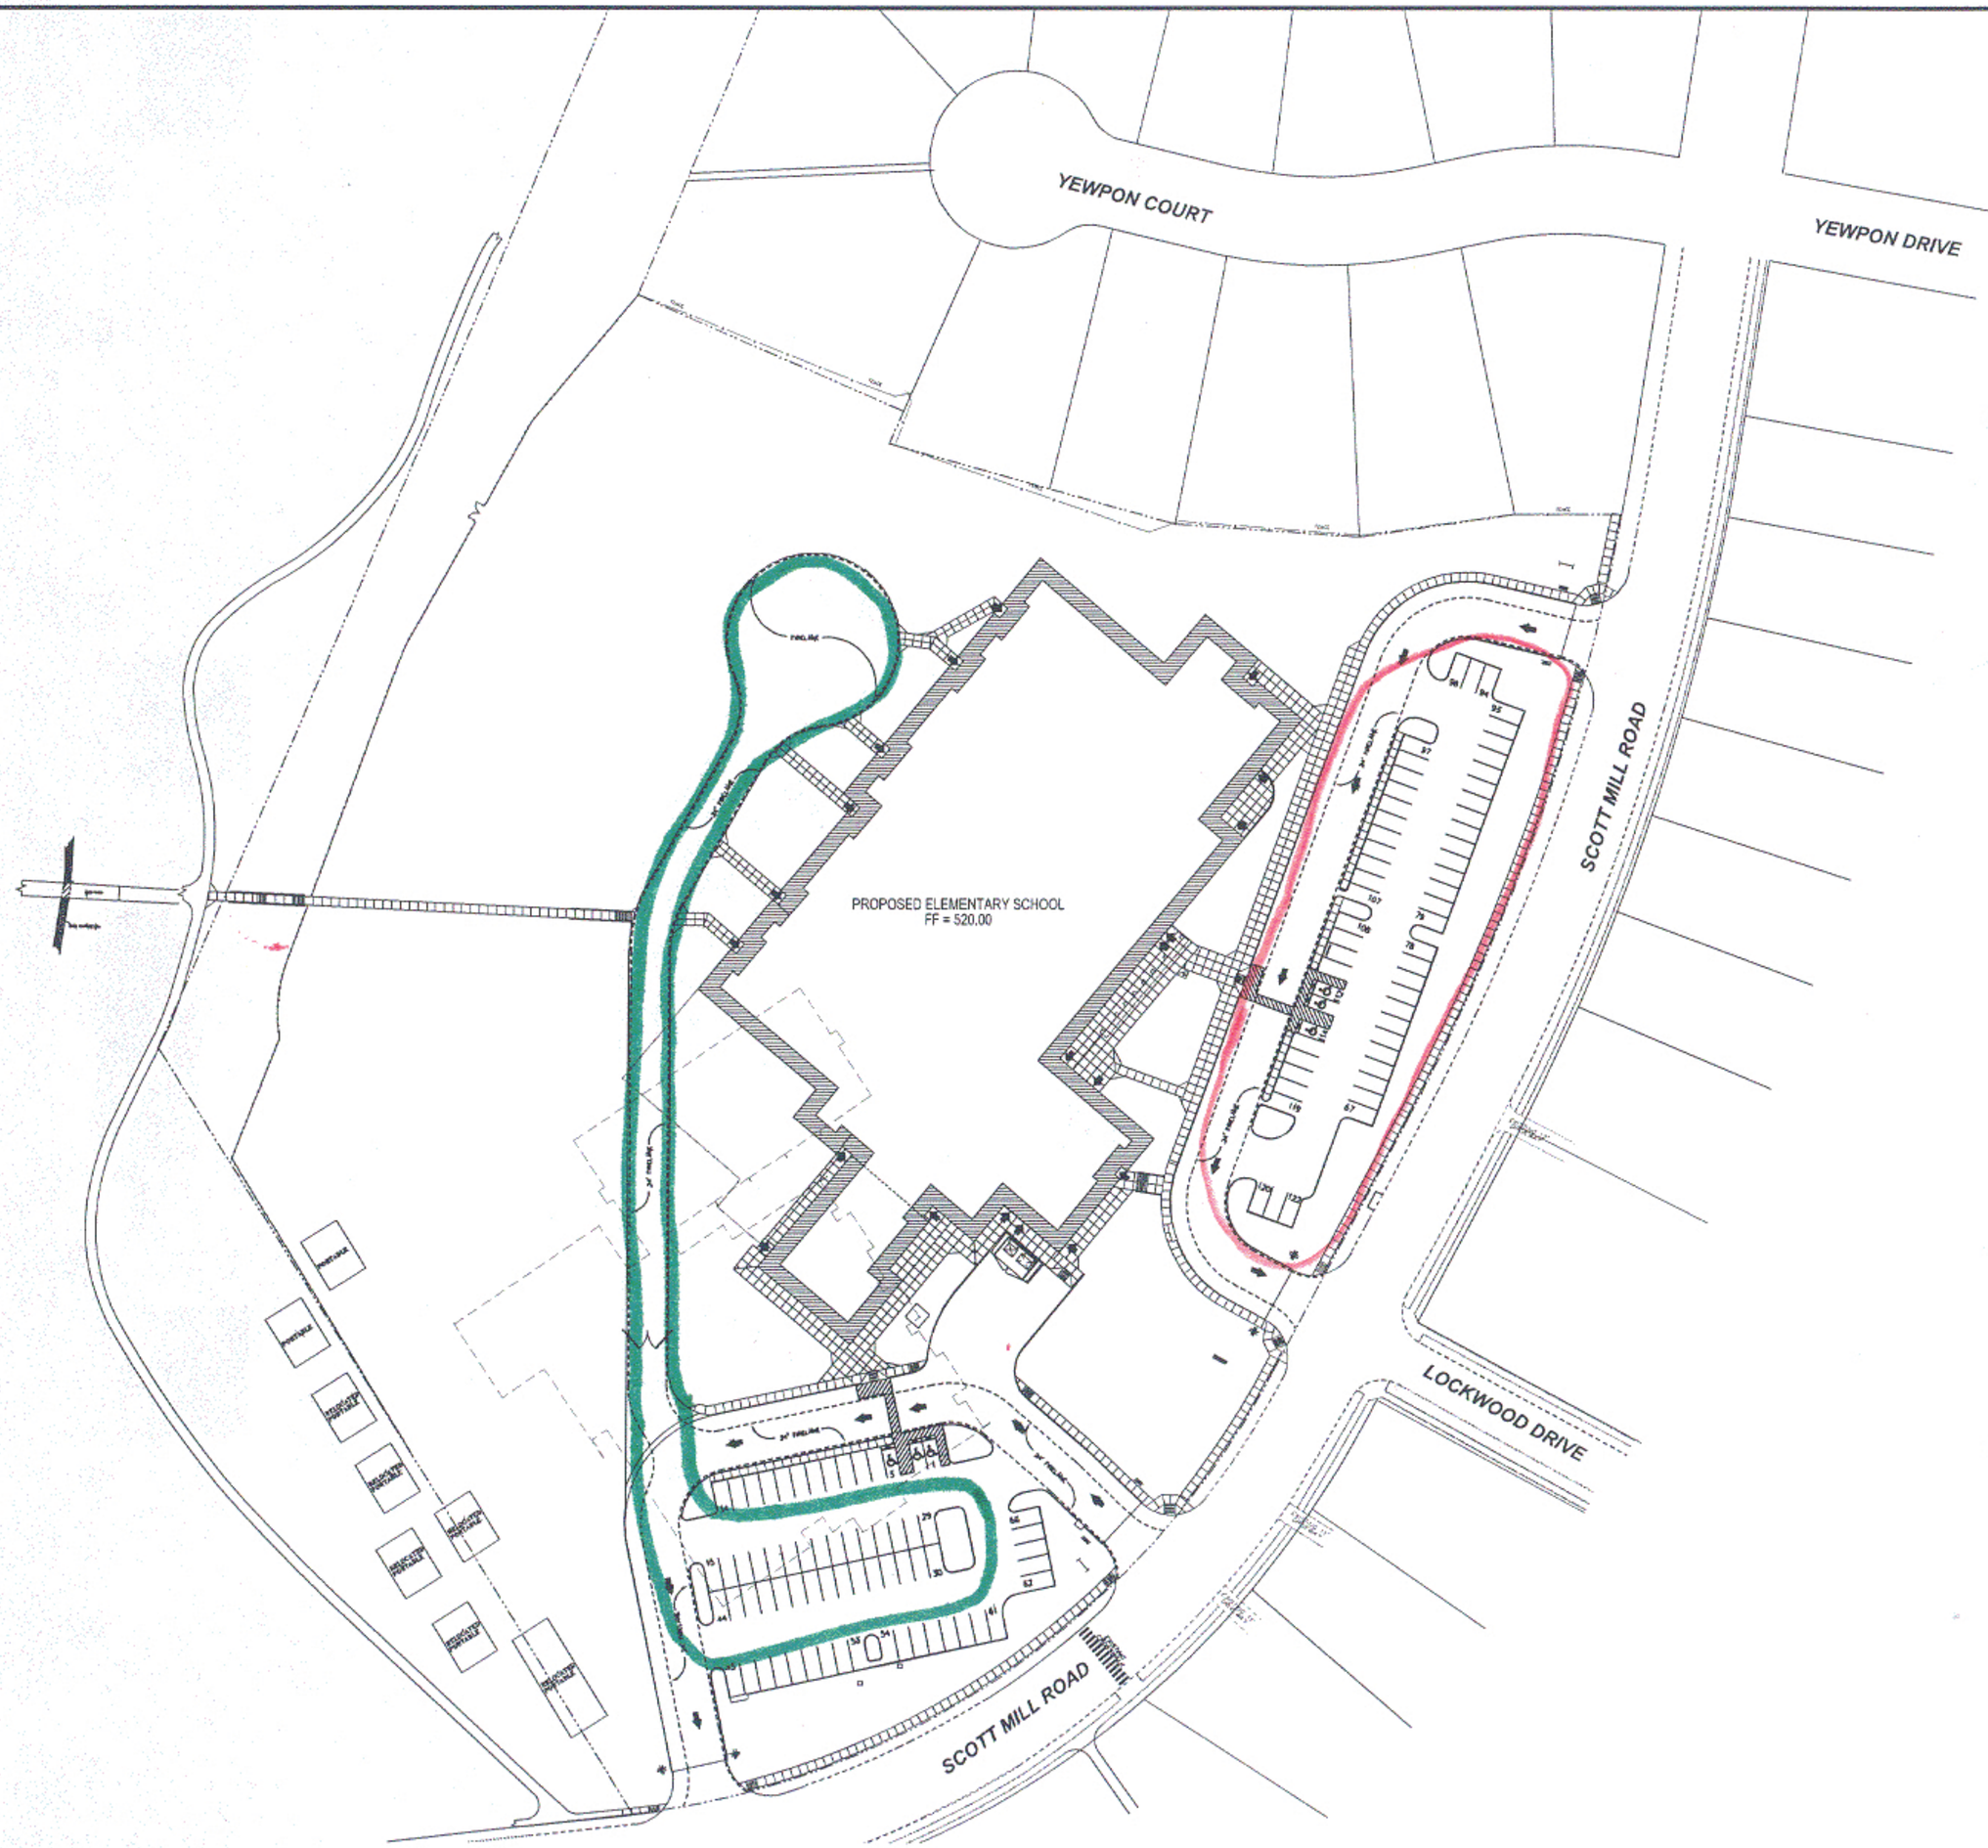

1 / 2.1 ARCHITECTURAL OVERALL SITE PLAN
1" = 50'

Begin in south parking lot and walk to back of school and return to parking lot and loop around perimeter of it. It is 1650' and about 3.2 laps is a mile.

Walk around the perimeter of the parking lot in front of the school 8.3 laps to complete a mile. Each lap is 635'.

GENERAL NOTES

1. ALIGN WITH AND/OR CENTER SIDEWALKS ON BLDG. OPENINGS TYP., U.O.N..
2. PROVIDE FOOT SCRAPERS @ EACH BLDG. ENTRY -REF. 7/2.2 LOCATE PER ARCHITECT, TYP..
3. REF. 5/2.2 FOR TYP. 90° PARKING STALLS.

SITE SIGNAGE LEGEND

FIRE LANE STRIPING
CHAIN LINK FENCE

REF TRAFFIC AND DIRECTIONAL SIGN DETAILS ON SHEET 2.2 FOR SIGN TYPES ("A", "B", AND "C"...)

PROPOSED HANDICAPPED PARKING SPACE

CONC SIDEWALK (JTS MAY OR MAY NOT BE SHOWN)

DATE MARCH 14, 2005
DRAWN BY RWD
CHECKED
COMM NO. 4204.064.00
REVISED

NEW THOMPSON ELEM. SCHOOL
CARROLLTON- FARMERS BRANCH I.S.D.
CARROLLTON, TEXAS

FINAL PLANS FOR BIDDING AND CONSTRUCTION

REGISTERED ARCHITECT MICHAEL L. EDWARDS 1027 STATE OF TEXAS

SHW Group LLP
Architects • Engineers • Planners

SHEET NUMBER A 2.1
OF ___
SET NUMBER

© 2005 SHW Group LLP